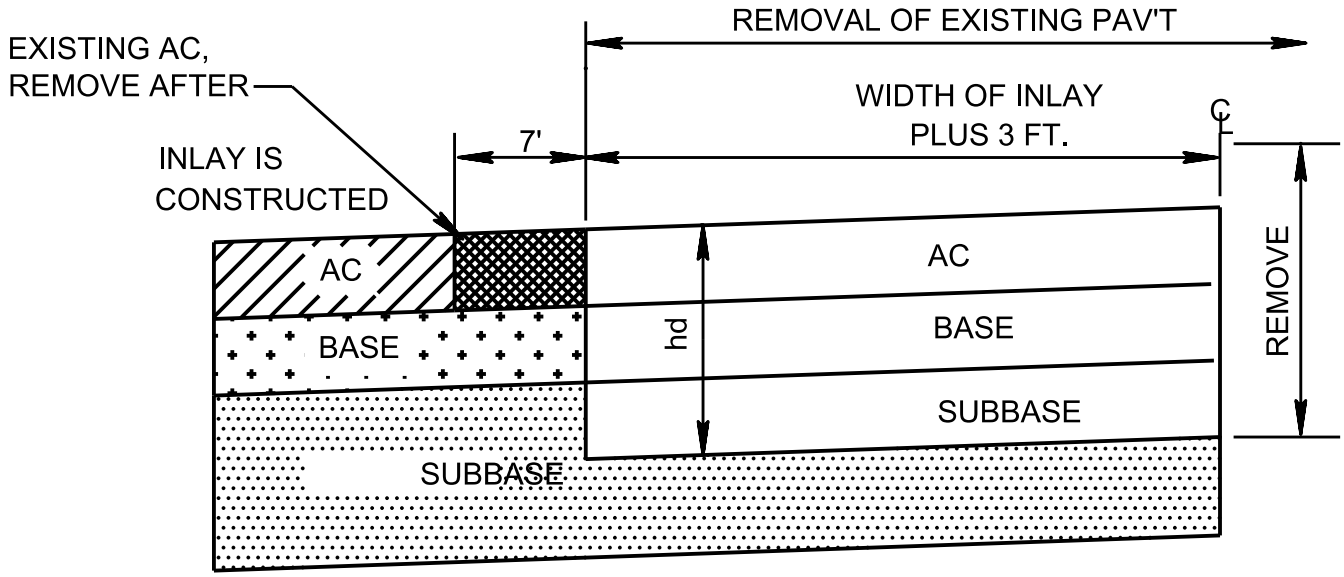

A. TRANSVERSE SECTION SHOWING REMOVAL

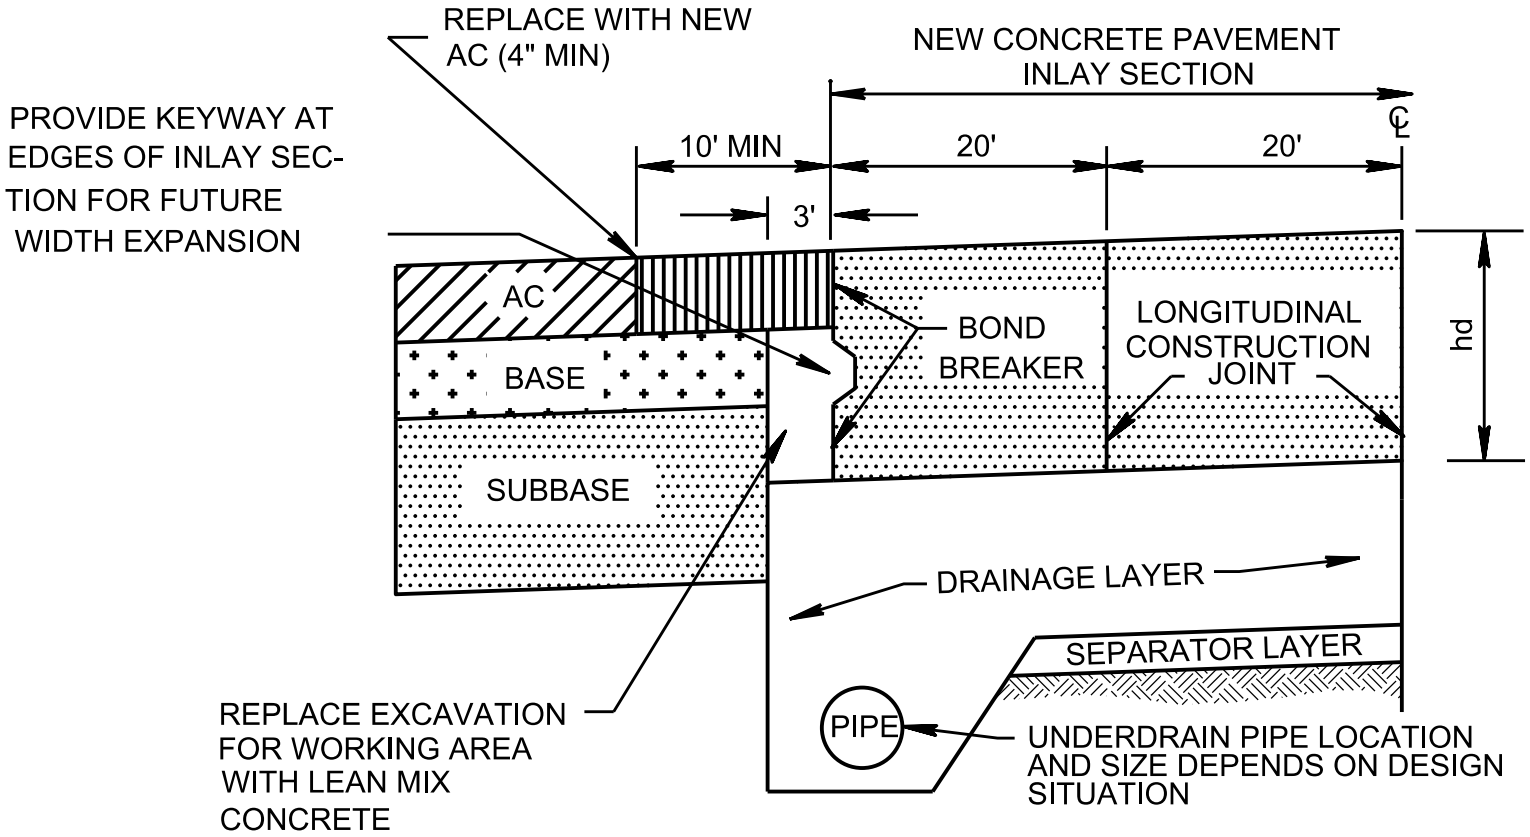

B. TRANSVERSE SECTION SHOWING CONSTRUCTION

REFERENCE: TM 5-825-3/AFM 88-6, CHAPTER 3,
RIGID PAVEMENTS FOR AIRFIELDS

TYP CONCRETE PAVEMENT INLAY IN EXISTING FLEXIBLE PAVEMENT	DATE AUG 1992	FIGURE 2-17b