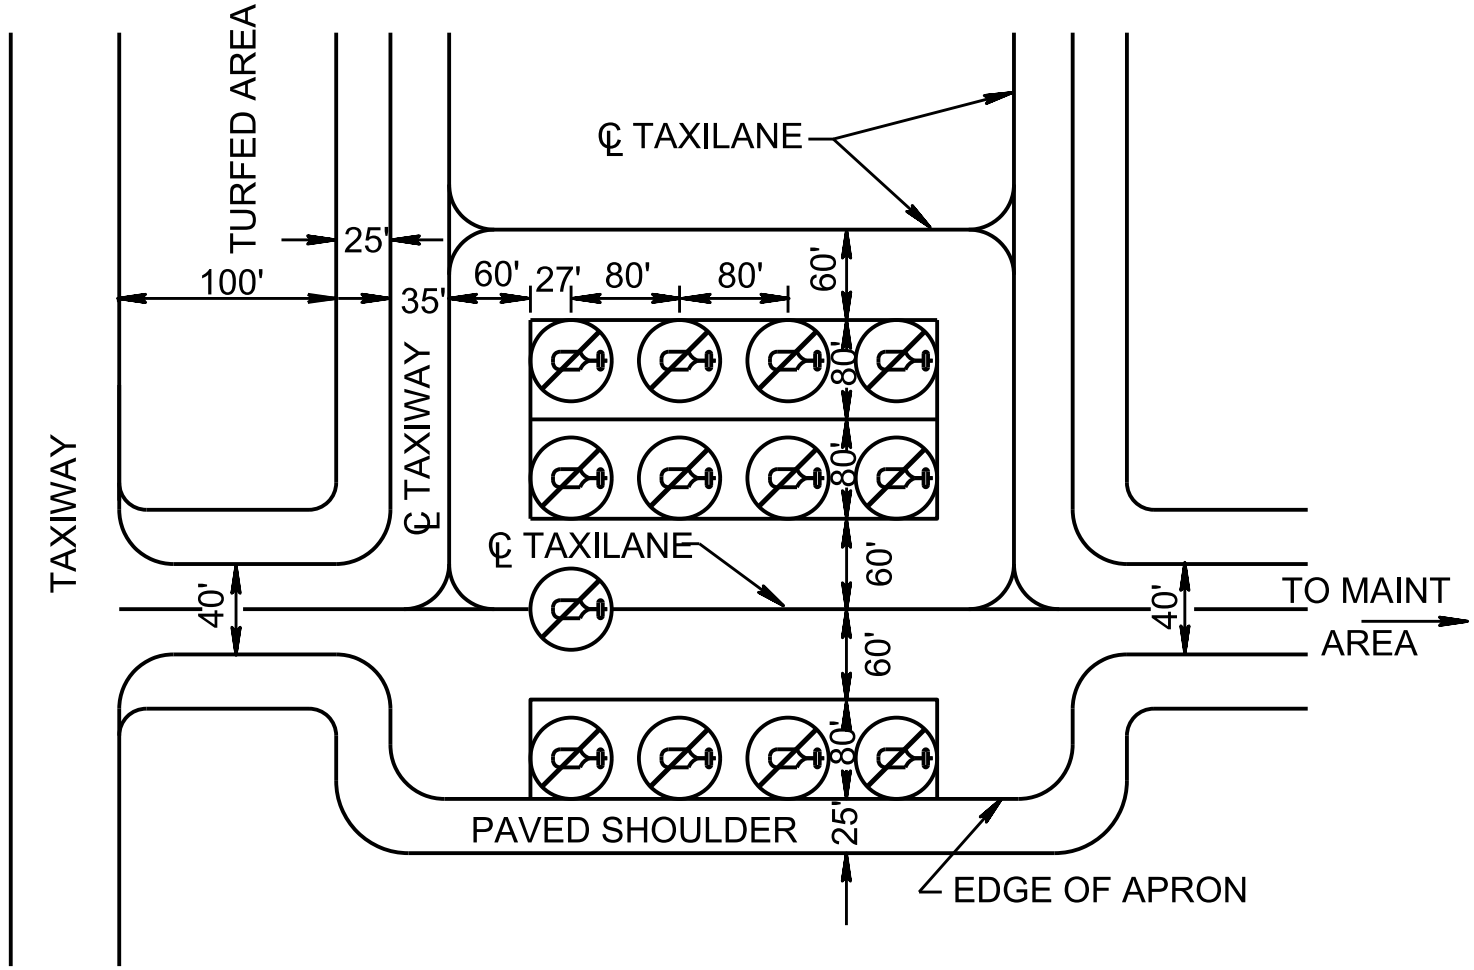

REFERENCE: TM 5-803-4, PLANNING OF ARMY AVIATION FACILITIES

AIRCRAFT PARKING LAYOUT - UH-1, AH AND OH TYPE 2 PARKING APRON	DATE AUG 1992	FIGURE 2-19o