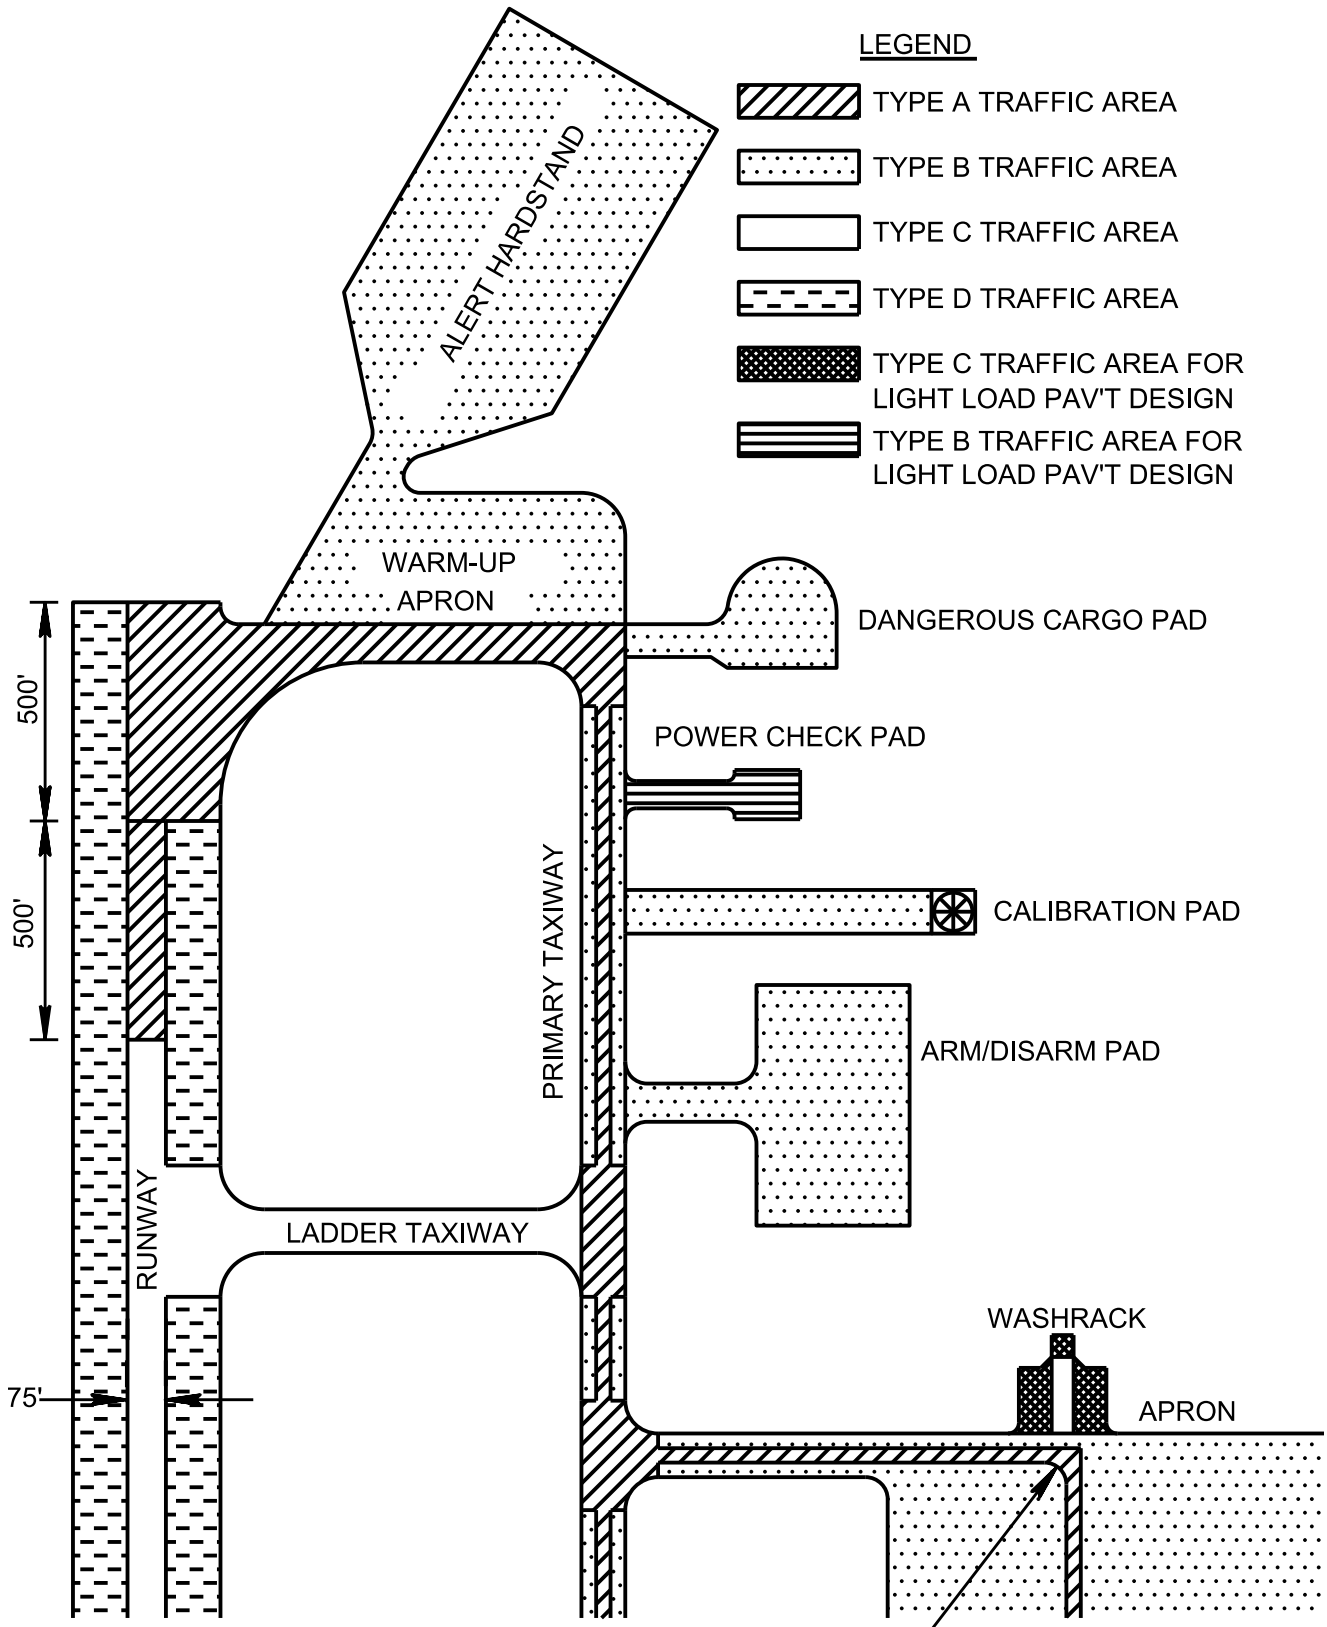

REFERENCE: TM 5-824-1/AFM 88-6, CHAPTER 1, GENERAL PROVISIONS FOR AIRFIELD PAVEMENT DESIGN

TYP LAYOUT OF TRAFFIC AREAS FOR HEAVY-LOAD AIRFIELD PAVEMENTS	DATE AUG 1992	FIGURE 2-1c