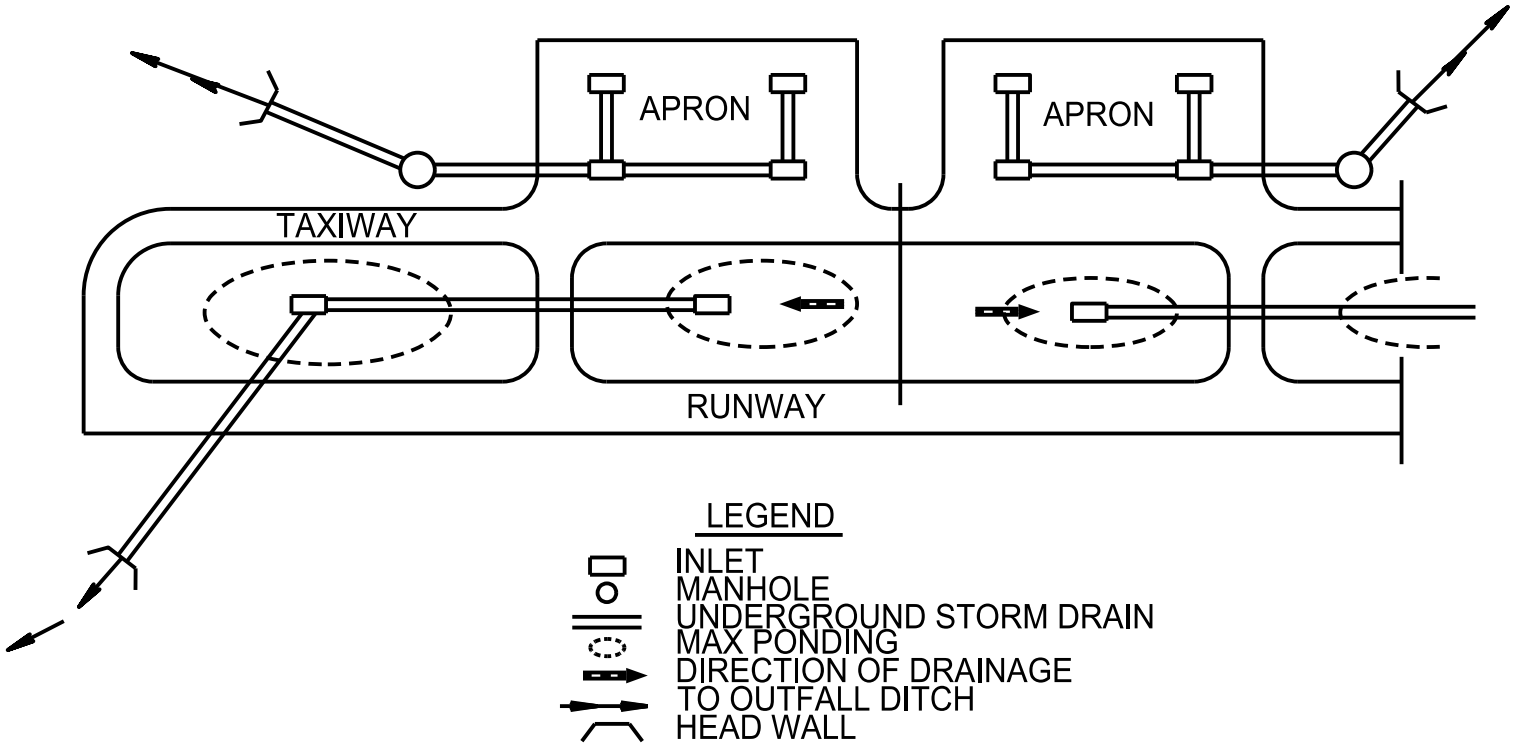

REFERENCE: TM 5-820-2/AFM 88-5, CHAPTER 2,
DRAINAGE AND EROSION CONTROL
SUBSURFACE DRAINAGE FACILITIES
AND AIRFIELD PAVEMENTS

LAYOUT OF PRIMARY STORM DRAINAGE SYSTEM	DATE AUG 1992	FIGURE 2-35b