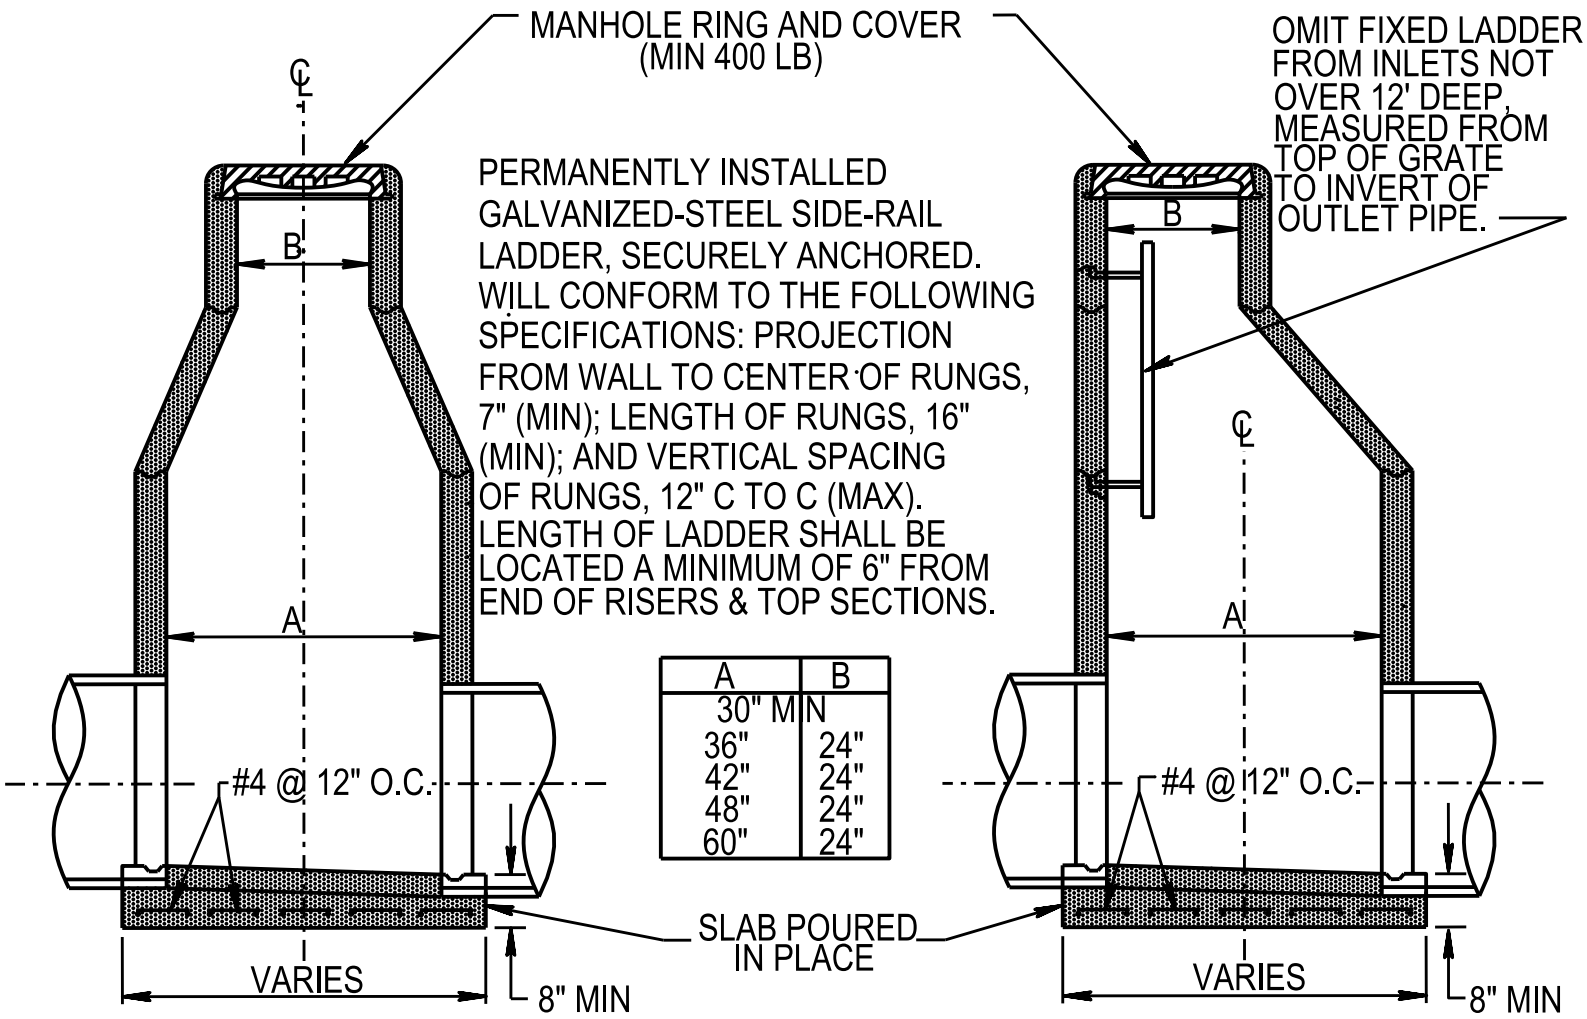

A	B
30" MIN	
36"	24"
42"	24"
48"	24"
60"	24"

A. CONCENTRIC MANHOLE

B. ECCENTRIC MANHOLE

REFERENCE: TM 5-820-4/AFM 88-5, CHAPTER 4, DRAINAGE FOR AREAS OTHER THAN AIRFIELDS

STANDARD PRECAST MANHOLES	DATE AUG 1992	FIGURE 2-35m