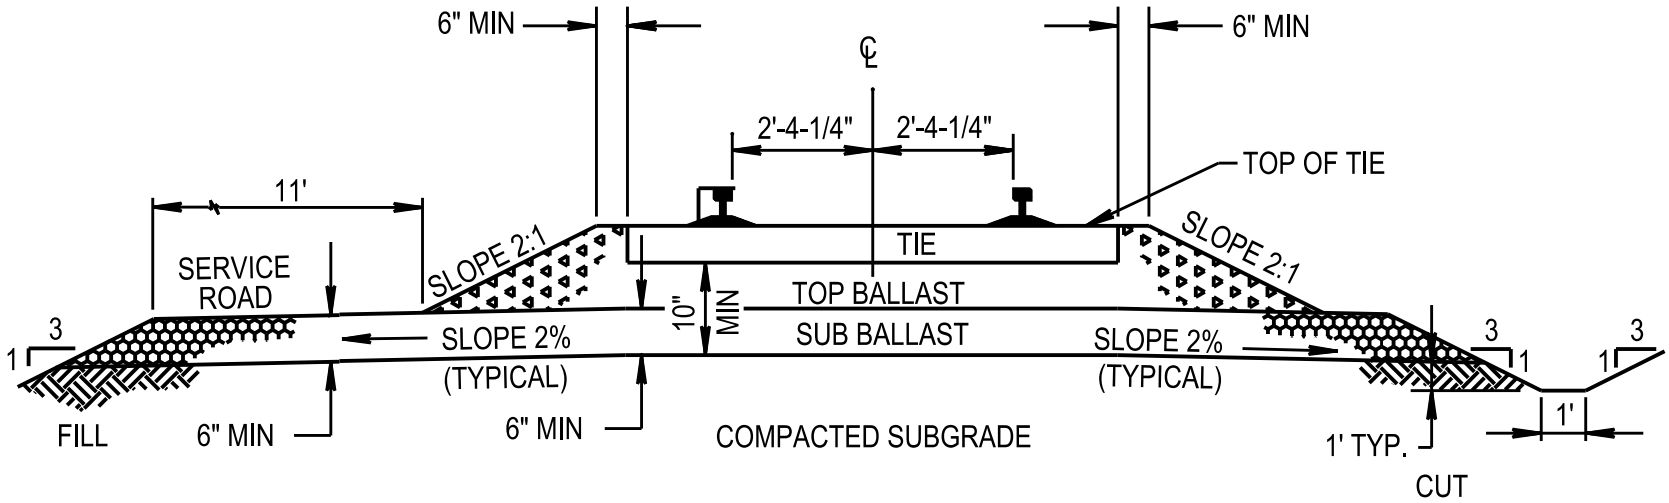

TYPICAL SECTION
NOT TO SCALE

NOTES: 1. TO BE USED ONLY WHERE A SERVICE ROAD IS REQUIRED. SERVICE ROAD TURN AROUND REQUIRED EVERY 2,000 FEET.

2. FOR USE WITH SERVICE ROAD, SUBBALLAST MATERIAL WILL BE AGGREGATE-SOIL MIXTURE REQUIRMENTS OF ASTM D-1241, TYPE 1, GRADUATION A,B,C, OR D.

3. SUBBALLAST WILL BE A MINIMUM OF 6 INCHES DEEP AND COMPACTED AT LEAST 90% OF THE CE 55 MAXIMUM DRY DENSITY.

4. CUT AND FILL ACCORDING TO LOCAL CONDITIONS.

REFERENCE: TM 5-850-2/AFM 88-7, CHAPTER 2, RAILROAD DESIGN AND CONSTRUCTION OF ARMY AND AIRFORCE INSTALLATIONS.

STANDARD DESIGN FOR RAILROAD SERVICE ROAD	DATE AUG 1992	FIGURE 2-36e