(A) TRANSVERSE SECTION SHOWING REMOVAL

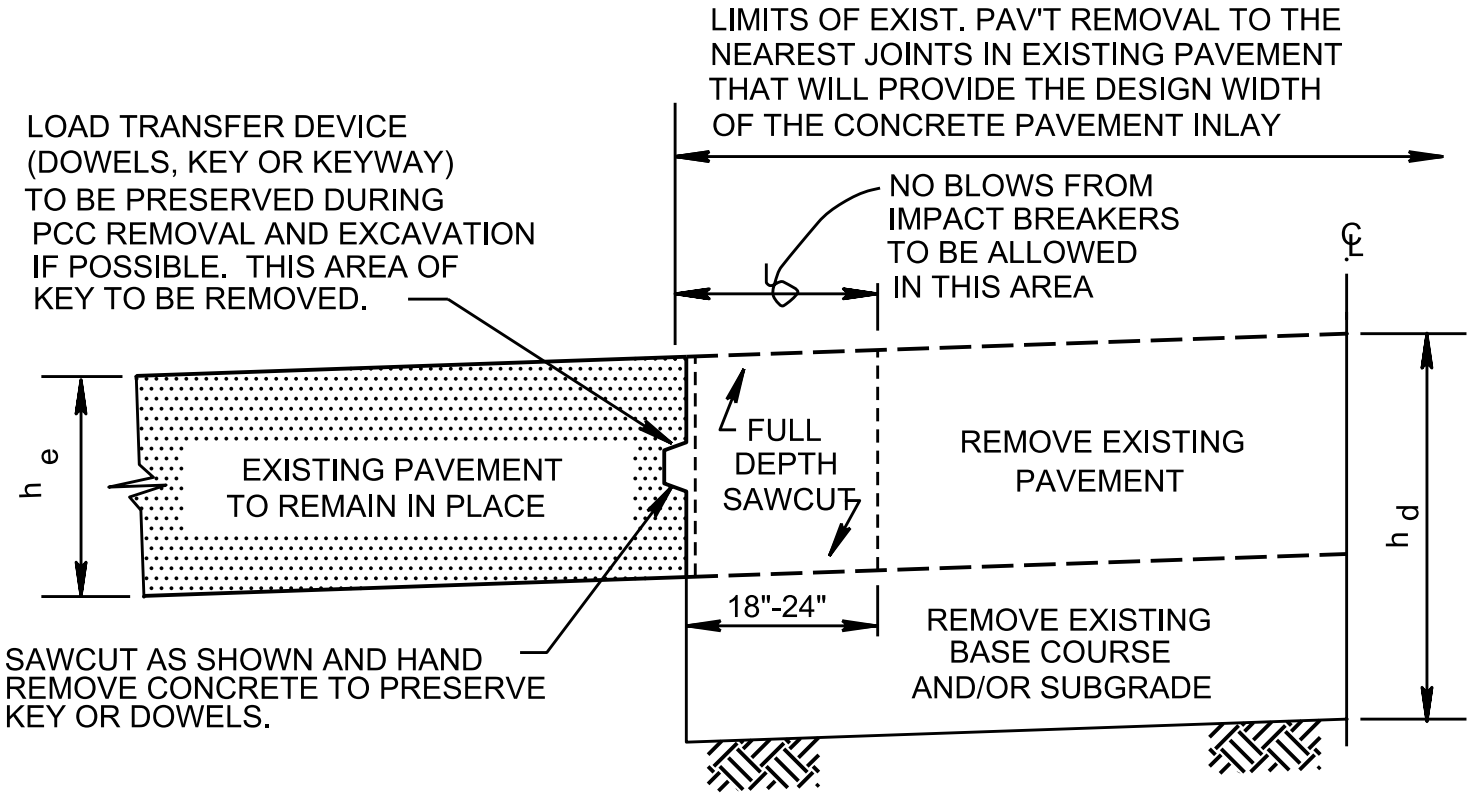

NOTE: REPAIR ANY SPALLS BEFORE PLACING NEW PAVEMENT.

(B) TRANSVERSE SECTION SHOWING CONSTRUCTION

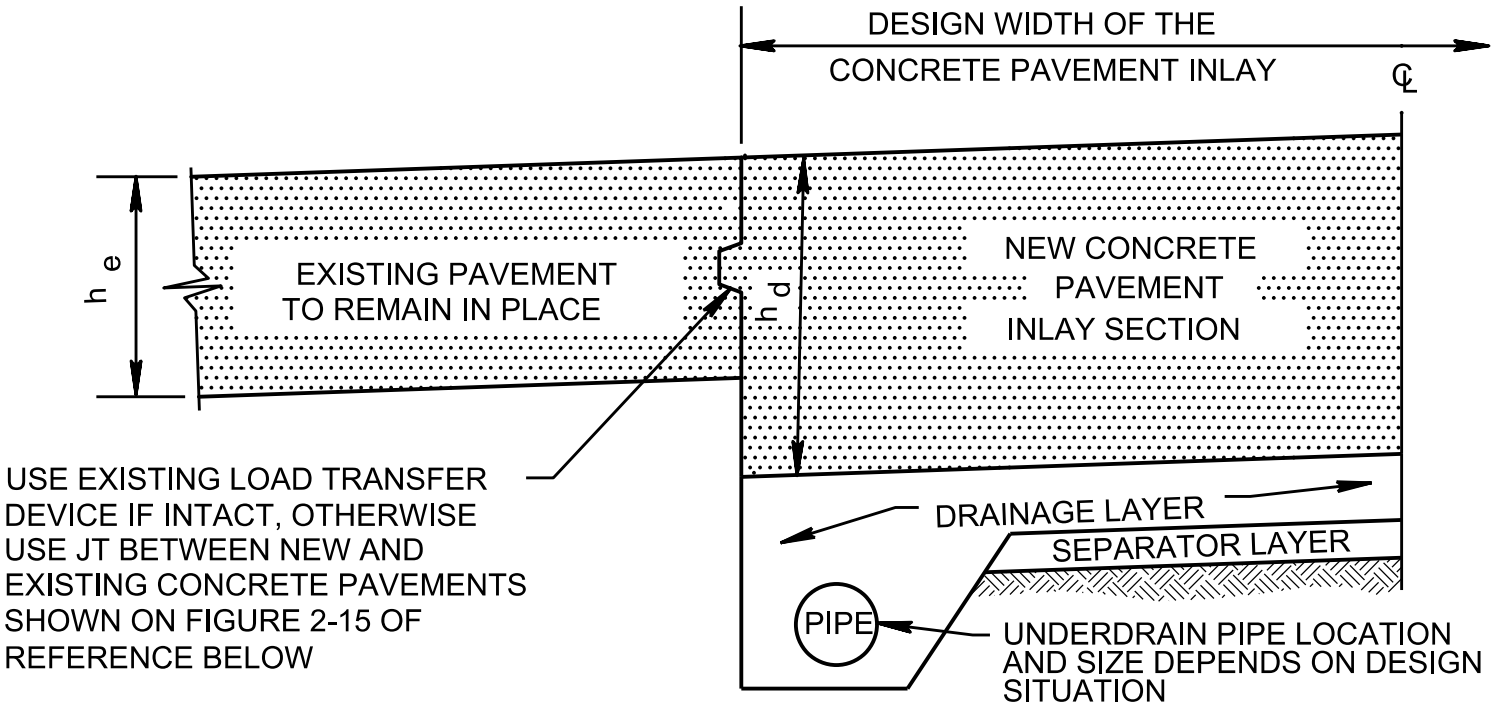

REFERENCE: TM 5-825-3/AFM 88-6, CHAPTER 3, RIGID PAVEMENTS FOR AIRFIELDS

TYP CONCRETE PAV'T INLAY IN EXISTING CONCRETE PAVEMENT	DATE AUG 1992	FIGURE 2-17a