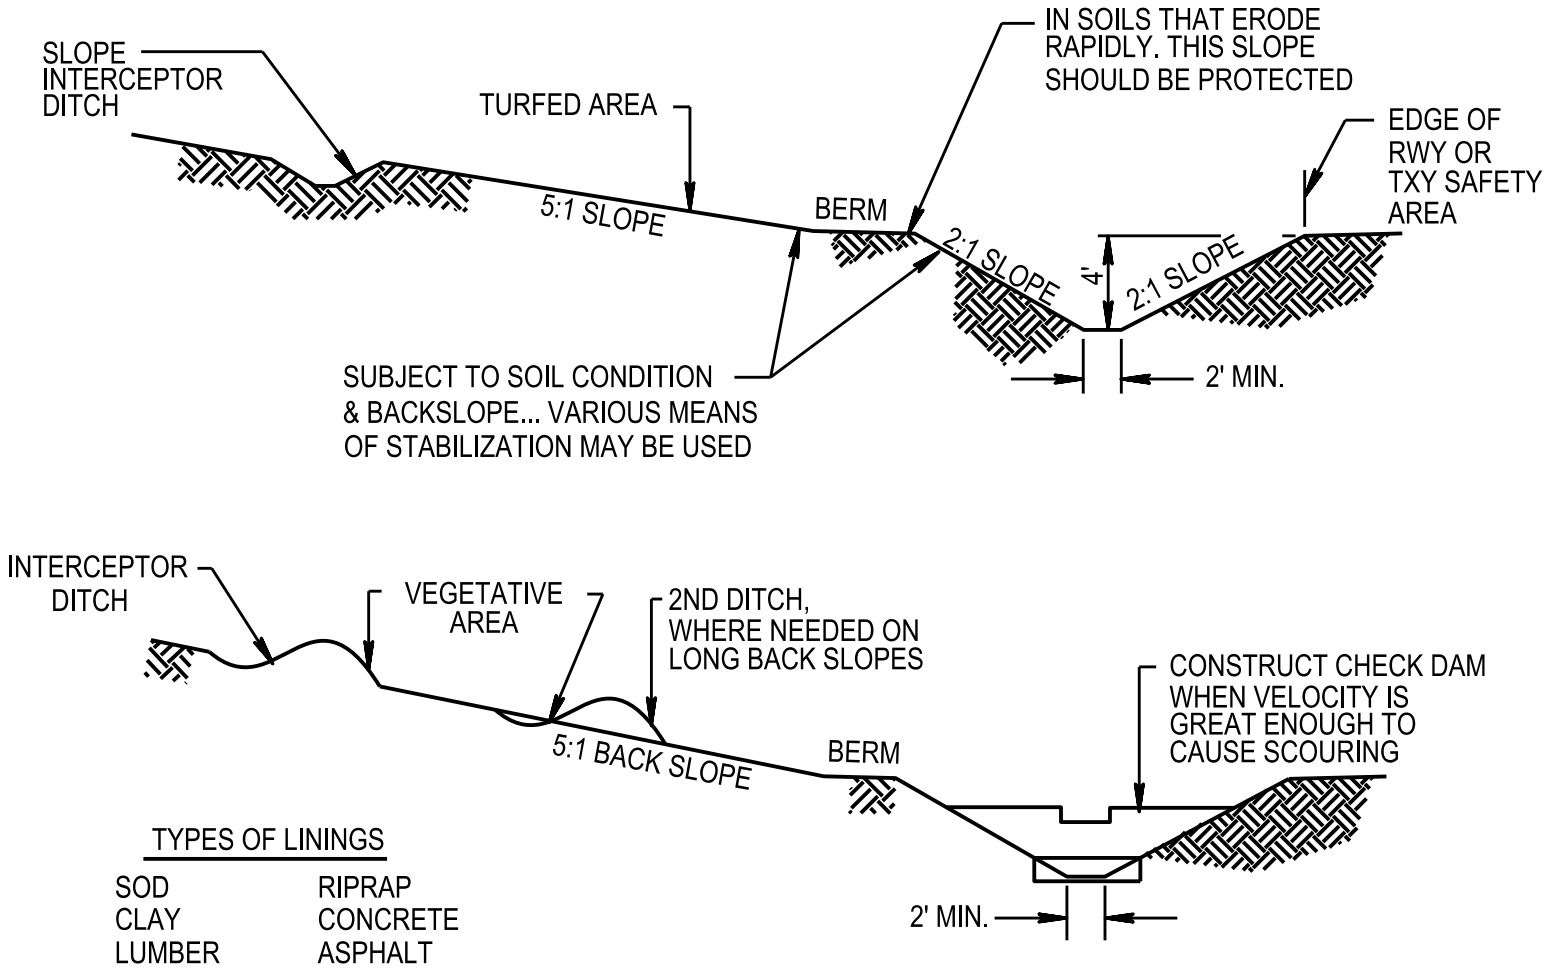

REFERENCE: TM-820-4/AFM 88-5, CHAPTER 4,
DRAINAGE FOR AREAS OTHER THAN AIRFIELDS

TYPES OF SURFACE AND INTERCEPTOR DITCHES	DATE AUG 1992	FIGURE 2-35r