KEYED AND TIED LONGITUDINAL

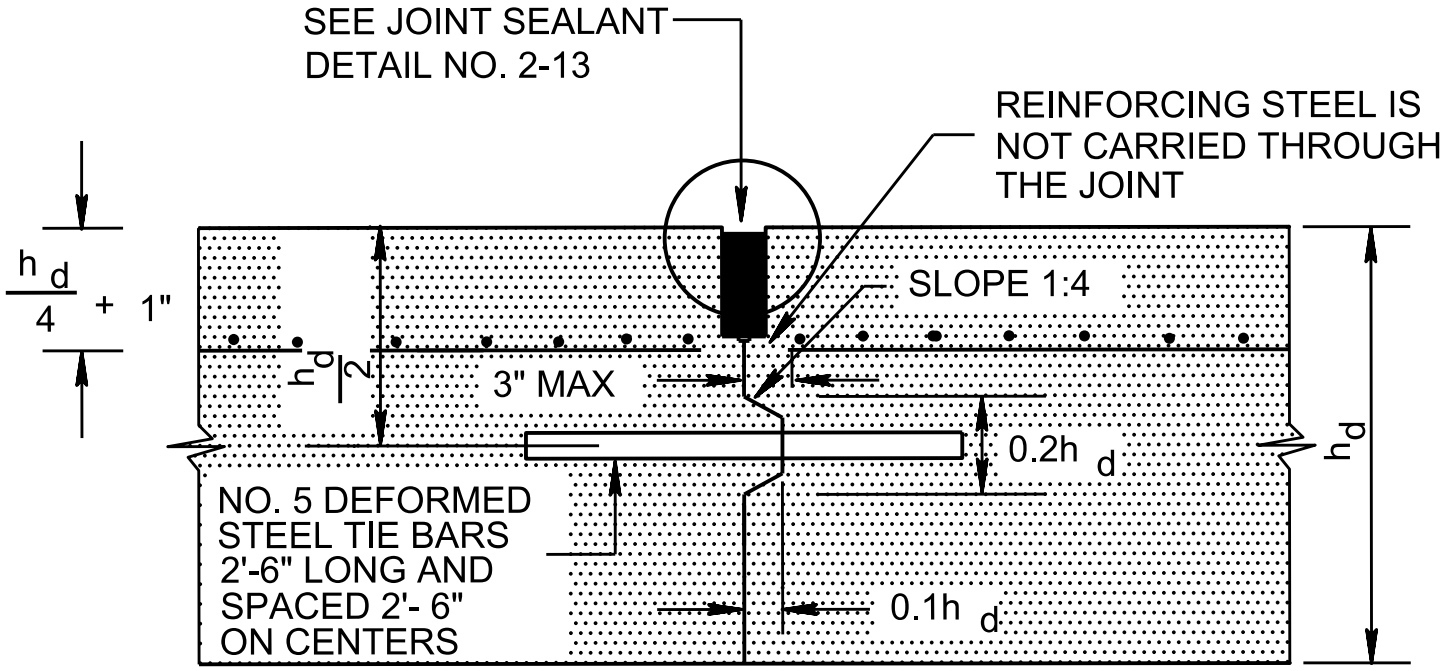

A TOLERANCE OF ± 1/16" MAY BE ALLOWED FOR KEY DIMENSIONS AND LOCATION

A VERTICAL TOLERANCE OF ± 1/4" IS ALLOWED FOR PLACEMENT OF THE TIE BAR

NOTE : TO BE USED ONLY WHEN SLAB THICKNESS IS 9-INCHES OR MORE.
THE DIMENSIONS OF THE KEYWAY ARE BASED ON THE EQUIVALENT (NONREINFORCED) PAVEMENT THICKNESS, NOT THE ACTUAL (REINFORCED) THICKNESS.

REFERENCE: TM 5-825-3/AFM 88-6, CHAPTER 3, RIGID PAVEMENTS FOR AIRFIELDS

CONSTRUCTION JT (KEYED & TIED LONGITUDINAL) FOR REINFORCED CONCRETE PAVEMENTS	DATE AUG 1992	FIGURE 2-11c