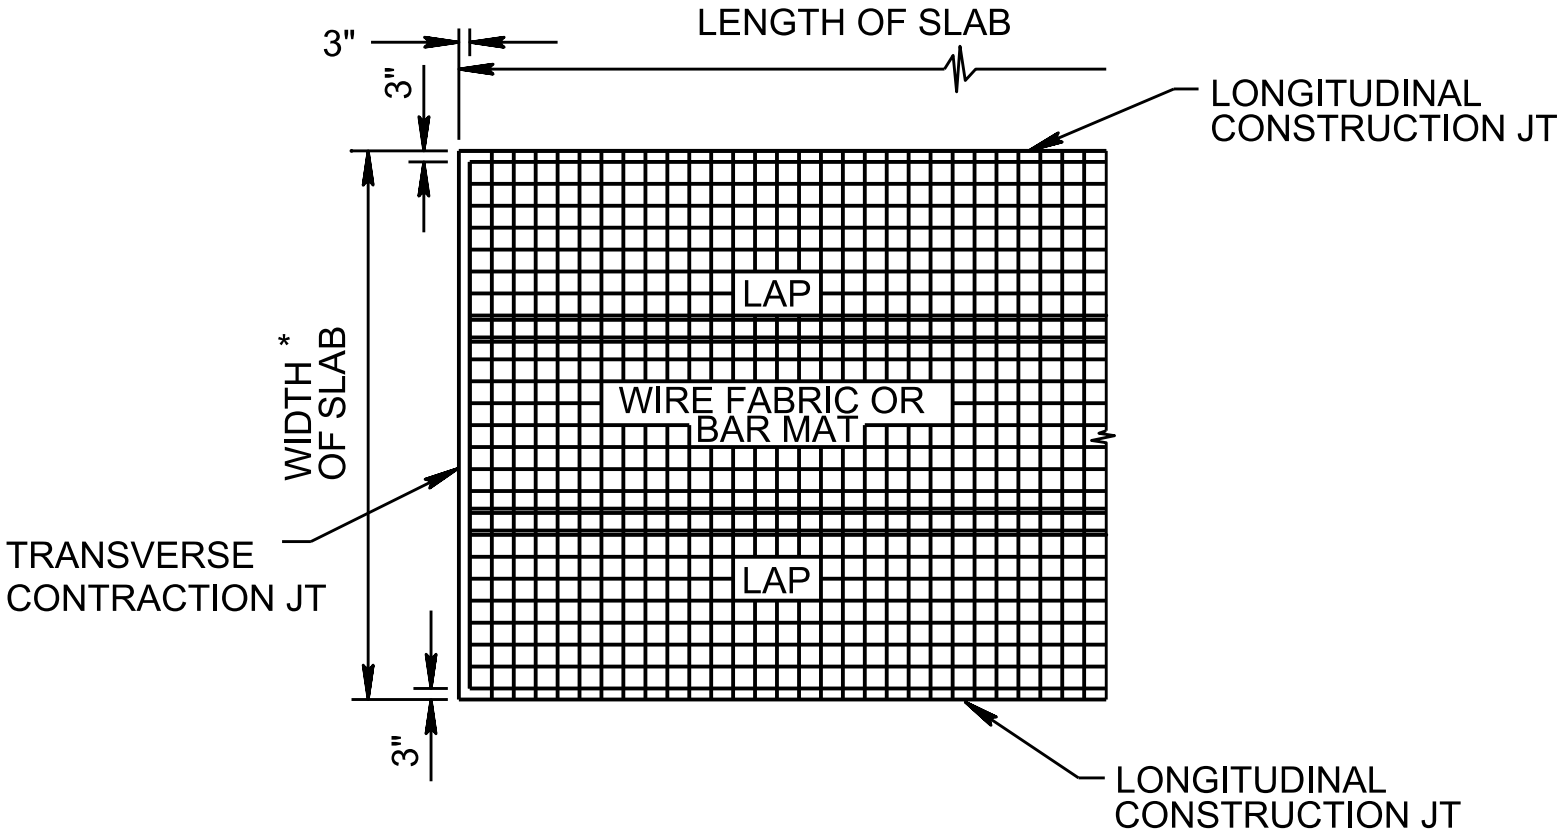

DETAIL OF SLAB REINFORCEMENT

NOTE: LAP SPACING
BAR MAT - 24 BAR DIAMETERS
WIRE FABRIC - ONE SPACING OF WIRE OR 32 WIRE DIAMETERS, WHICHEVER IS GREATER

* MAXIMUM SLAB WIDTH 20 FT. FOR AIR FORCE.

REFERENCE: TM 5-825-3/AFM 88-6, CHAPTER 3,
RIGID PAVEMENTS FOR AIRFIELDS

REINFORCING STEEL DETAILS	DATE AUG 1992	FIGURE 2-15a