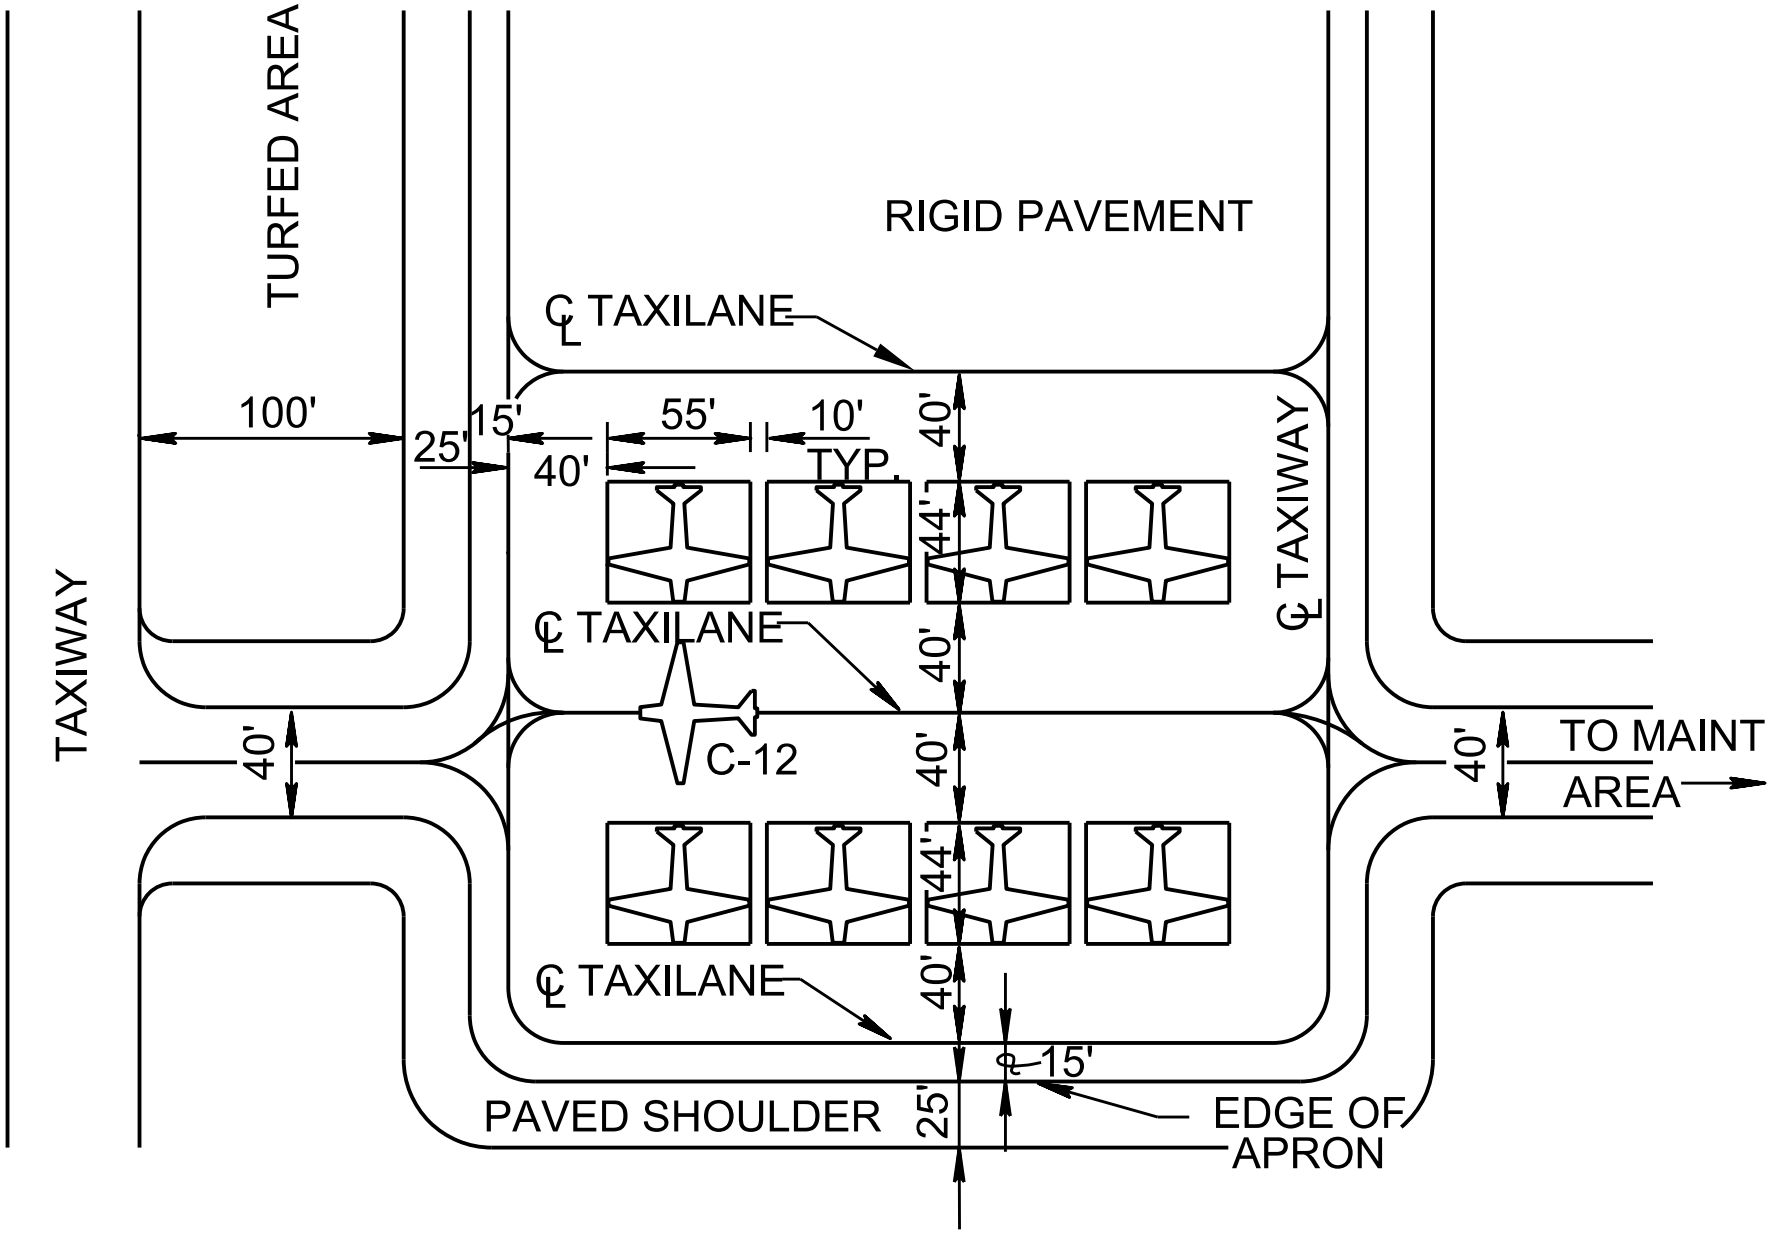

FIXED WING (C-12) PARKING APRON
(SINGLE LANE)

REFERENCE: TM 5-803-4, PLANNING OF ARMY AVIATION FACILITIES

AIRCRAFT PARKING LAYOUT - C-12 PARKING APRON	DATE AUG 1992	FIGURE 2-19m