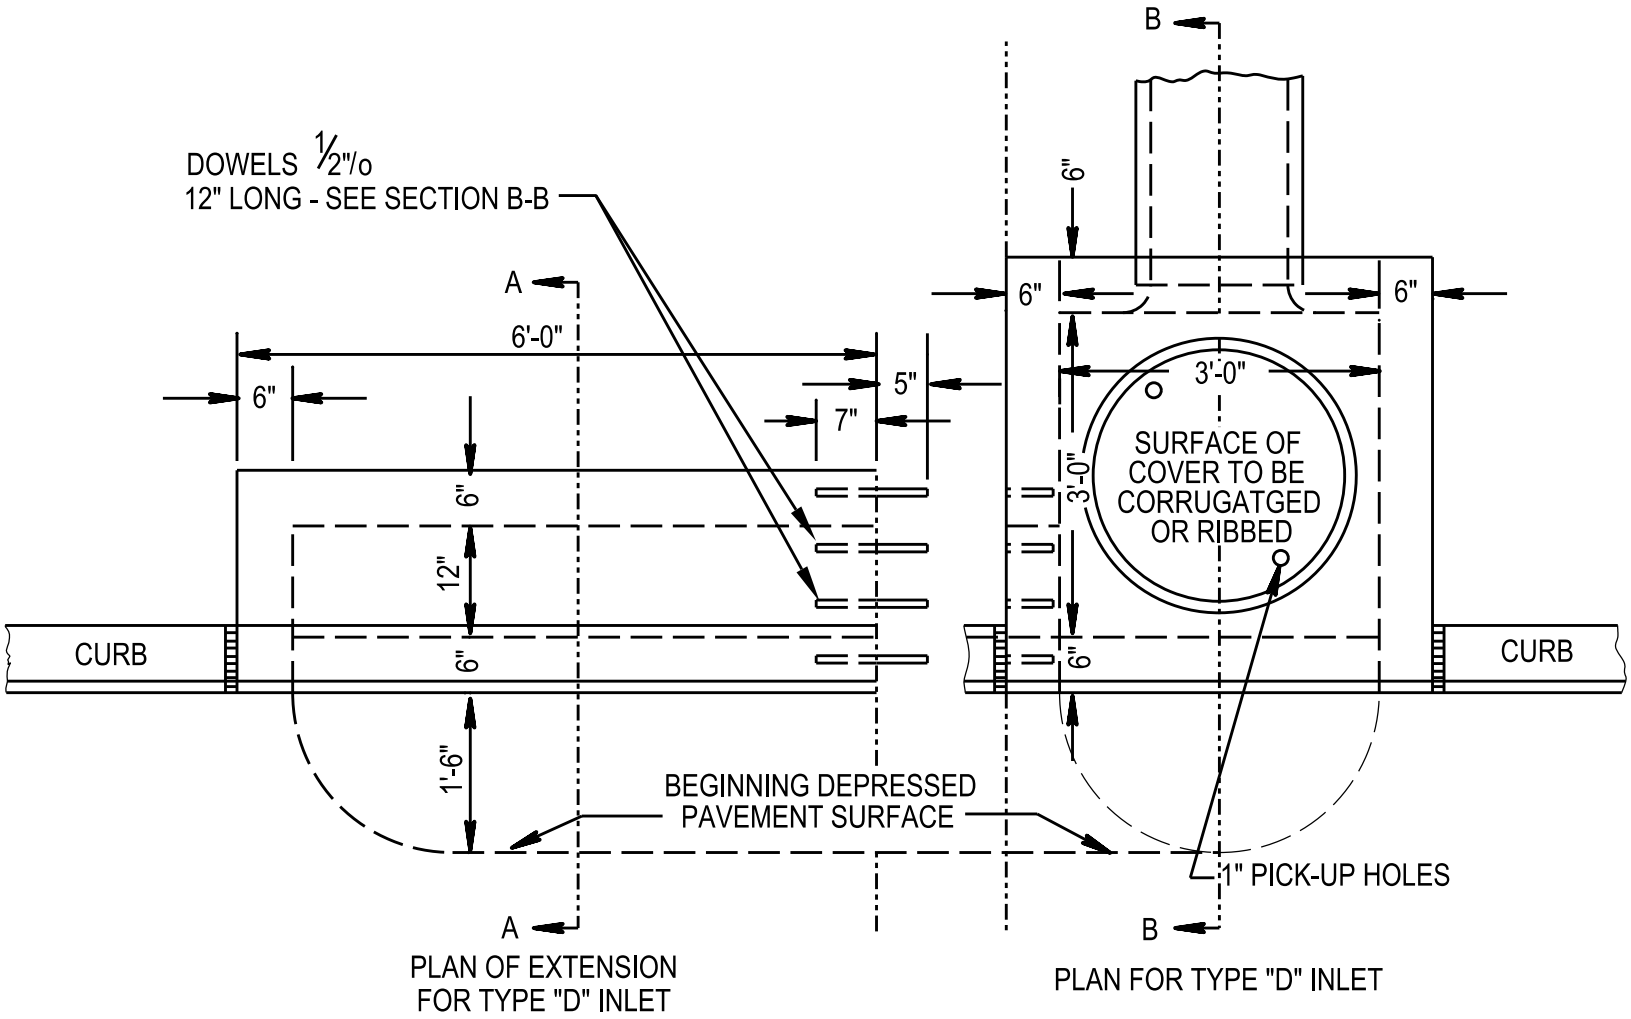

PLAN

REFERENCE: TM 5-820-4 DRAINAGE AREAS OTHER THAN AIRFIELDS

TYPICAL CURB INLET EXTENTION	DATE AUG 1992	FIGURE 2-35u